AMERICAN FLAG FLOWN IN HONOR OF ALL VETERANS FROM MEMORIAL DAY THROUGH LABOR DAY.

WEST LAWN *SECTION 17 & 18*

POMPEIAN URN: One of five located throughout the Park. This urn was unearthed from the ruins of Pompeii, Italy. It was buried during the eruption of Vesuvius in 79 A.D. and is believed to be at least 2000 years old.

SECTION 20 – THE MALL

FUNERAL HOME, OFFICE & EXIT

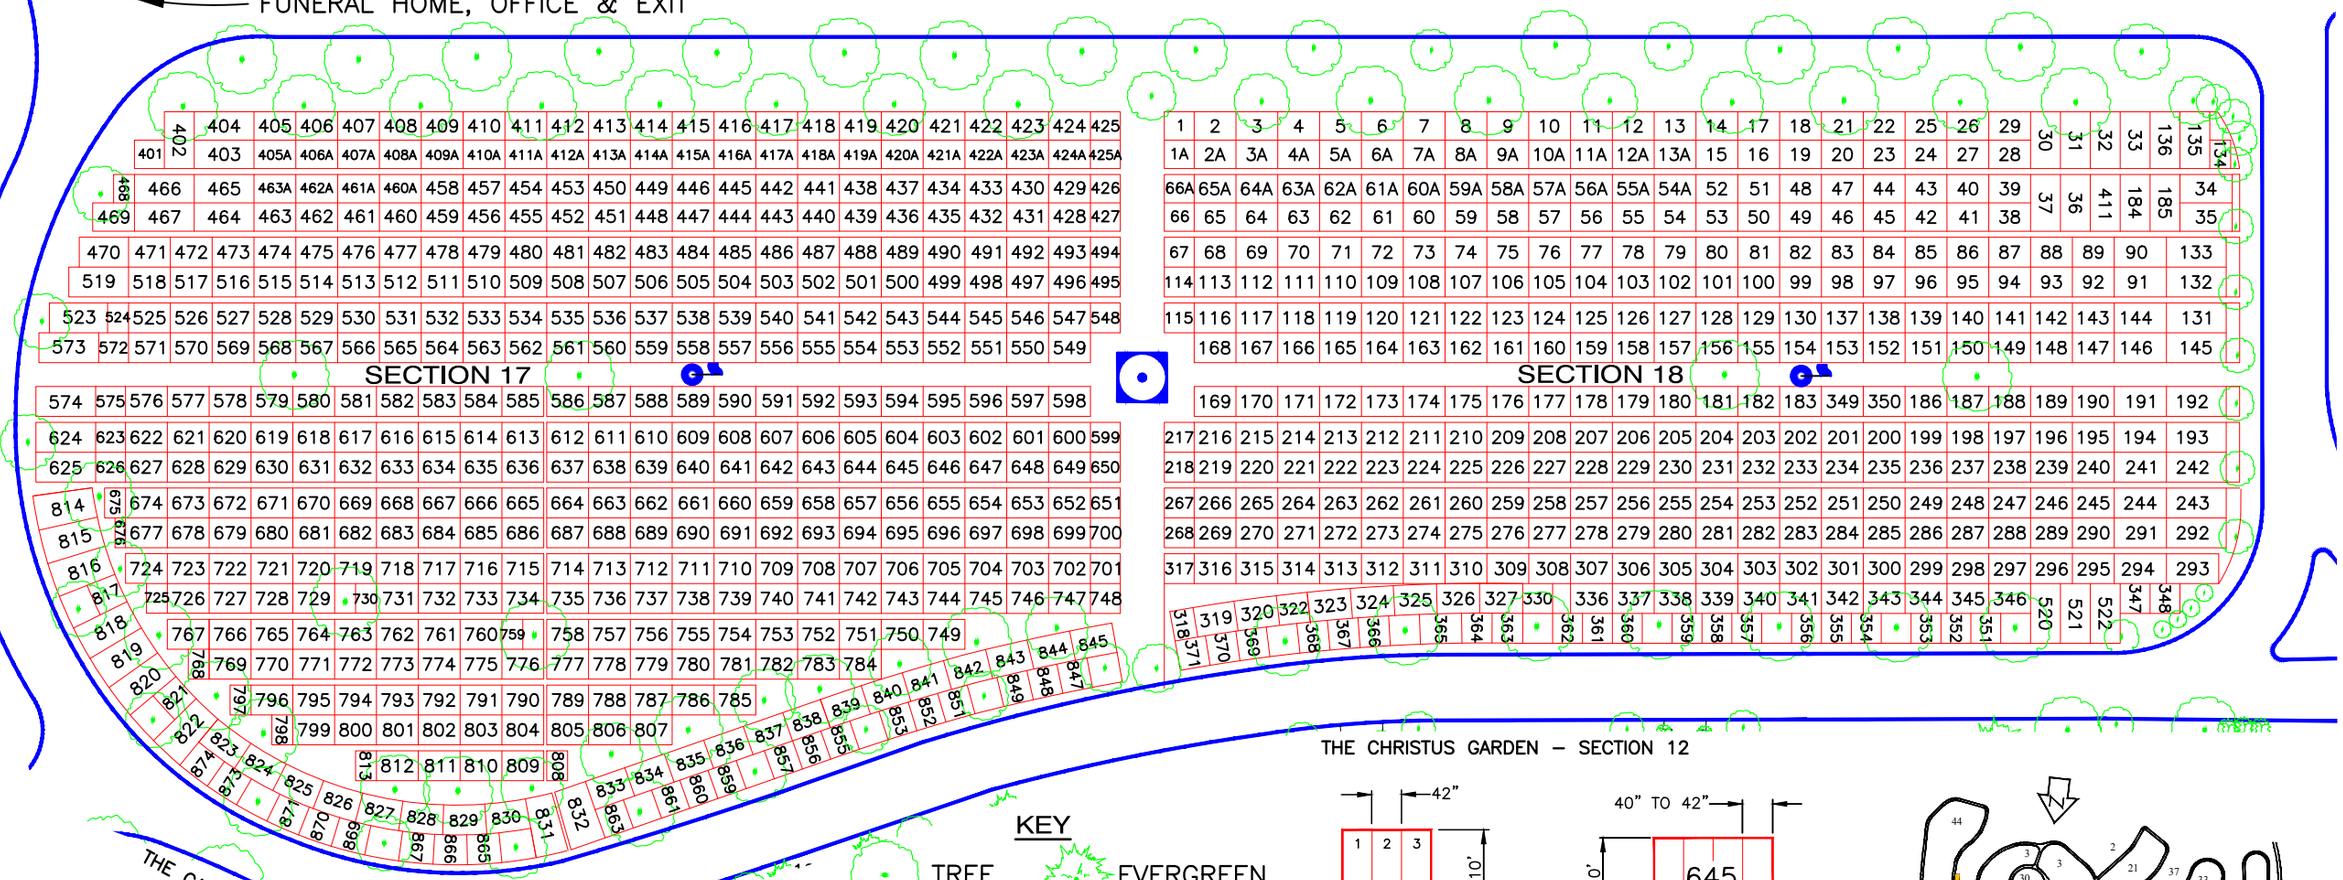

THE GARDEN OF DEVOTION – SECTION 14

NORTH

THE CHRISTUS GARDEN – SECTION 12

KEY

TREE

EVERGREEN

SHRUBS

GARDEN SEAT

TRASH RECEPTACLE

FLOWER WATER ONLY DANGER–DO NOT DRINK

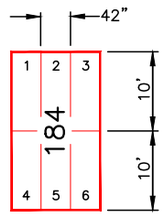

LOT NO.: 30–33, 36–37 135–136, 184–185, 402, 411, 520–522, 831–832 ARE 3 GRAVES OVER 3.

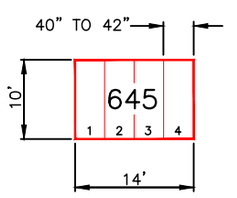

MOST LOTS ARE 4 SPACES. THERE ARE 5 AND 6 SPACE LOTS ALSO.

TYPICAL SPACE DETAIL

NOT TO SCALE

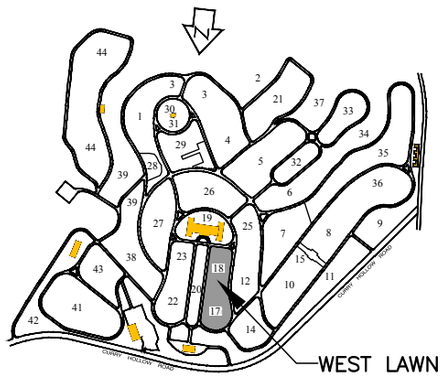

AREA OF SECTION 17 & 18 = 3.84± Ac.
____ GRAVES IN SECTION 17 & 18

Cemetery: (412) 655-4500
Funeral Home: (412) 655-4501
Jefferson Memorial Cemetery and Funeral Home, 401 Curry Hollow Road, Pittsburgh, PA 15236

Origional Map: 1st ¼ June,1930
Revised: April, 2012